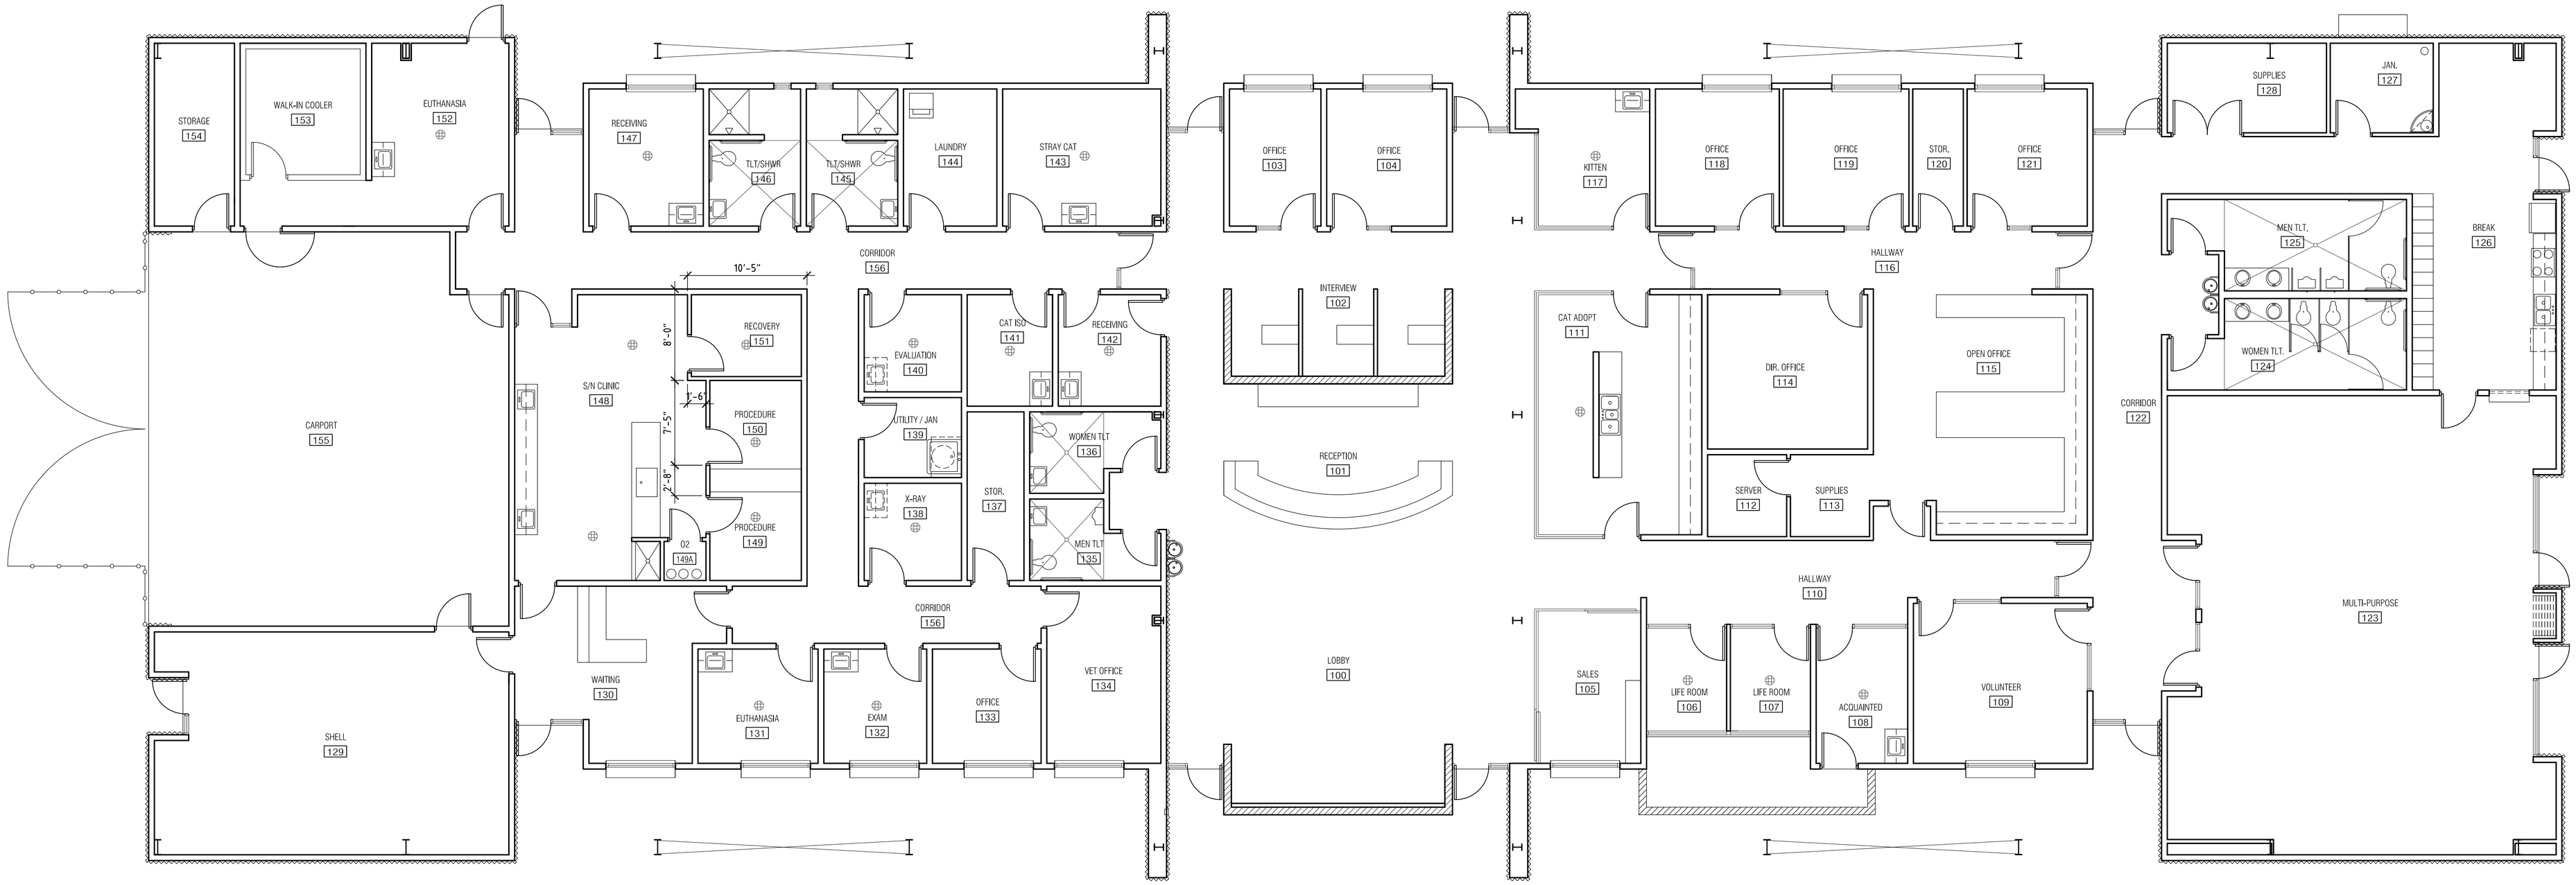
STORAGE 154
WALK-IN COOLER 153
EUTHANASIA 152
RECEIVING 147
TLT/SHWR 146
TLT/SHWR 145
LAUNDRY 144
STRAY CAT 143
OFFICE 103
OFFICE 104
KITTEN 117
OFFICE 118
OFFICE 119
STOR. 120
OFFICE 121
SUPPLIES 128
JAN. 127
CORRIDOR 156
HALLWAY 116
MEN TLT. 125
BREAK 126
WOMEN TLT. 124
10'-5"
8'-0"
1'-6"
7'-5"
2'-8"
RECOVERY 151
S/N CLINIC 148
PROCEDURE 150
PROCEDURE 149
O2 149A
CAT ISO 141
RECEIVING 142
EVALUATION 140
UTILITY / JAN 139
X-RAY 138
STOR. 137
WOMEN TLT 136
MEN TLT 135
INTERVIEW 102
RECEPTION 101
CAT ADOPT 111
DIR. OFFICE 114
OPEN OFFICE 115
SERVER 112
SUPPLIES 113
CORRIDOR 122
CARPORT 155
CORRIDOR 156
HALLWAY 110
MULTI-PURPOSE 123
WAITING 130
EUTHANASIA 131
EXAM 132
OFFICE 133
VET OFFICE 134
LOBBY 100
SALES 105
LIFE ROOM 106
LIFE ROOM 107
ACQUAINTED 108
VOLUNTEER 109
SHELL 129